LOCATION

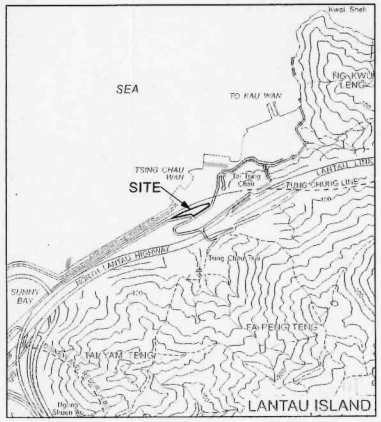

SCALE 1:20 000

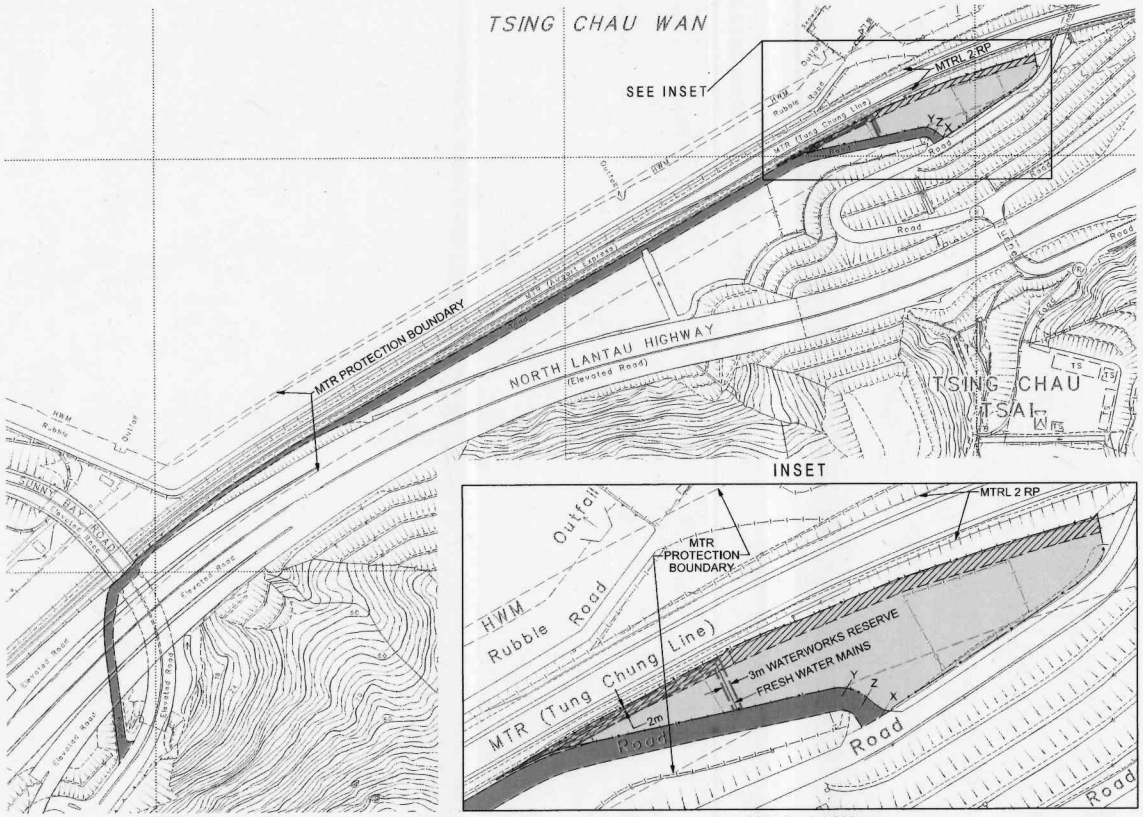

INSET

SCALE 1:1 500

COLOURED PINK, PINK HATCHED BLACK, PINK HATCHED BLACK STIPPLED BLACK, PINK EDGED PECKED BLUE, PINK HATCHED BLACK EDGED PECKED BLUE AND PINK HATCHED BLACK STIPPLED BLACK EDGED PECKED BLUE AREA 5 160 SQUARE METRES (ABOUT)

SCALE 1:3 500

metres 50 0 50 100 150 200 250 300 350 metres

DRAFT

FOR IDENTIFICATION PURPOSES ONLY

District Lands Office, Islands
Lands Department

Plan Prepared by District Survey Office, Islands

© Copyright reserved - Hong Kong SAR Government

SHORT TERM TENANCY No. STTIS0225
DEMARCATION DISTRICT No. 362 LANTAU

File No.	L/M(1) to LD DLO/IS CX3012
Survey Sheet No.	10-NW-10B & 10D
Layout Plan No.	--------
Reference Plan No.	W67880/10-NW-10A, 10B, 10C & 10D (WSD)
PLAN No.	ISM3244f

Date : 18/3/2024

DISTRICT LANDS OFFICE

ISLANDS

LANDS DEPARTMENT

Signed by the Tenant / Sealed with the Common Seal of the Tenant and signed by

---

Witness to signature of the Tenant / and Seal of the Tenant

Signed by the District Lands Officer, Islands

Witness to the signature of the District Lands Officer, Islands

---

Date