LOCATION

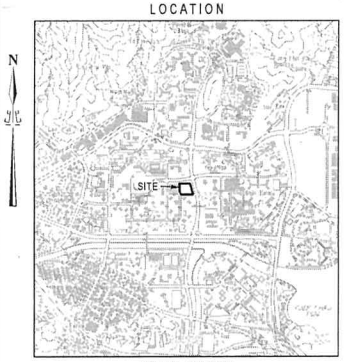

SCALE 1:20 000

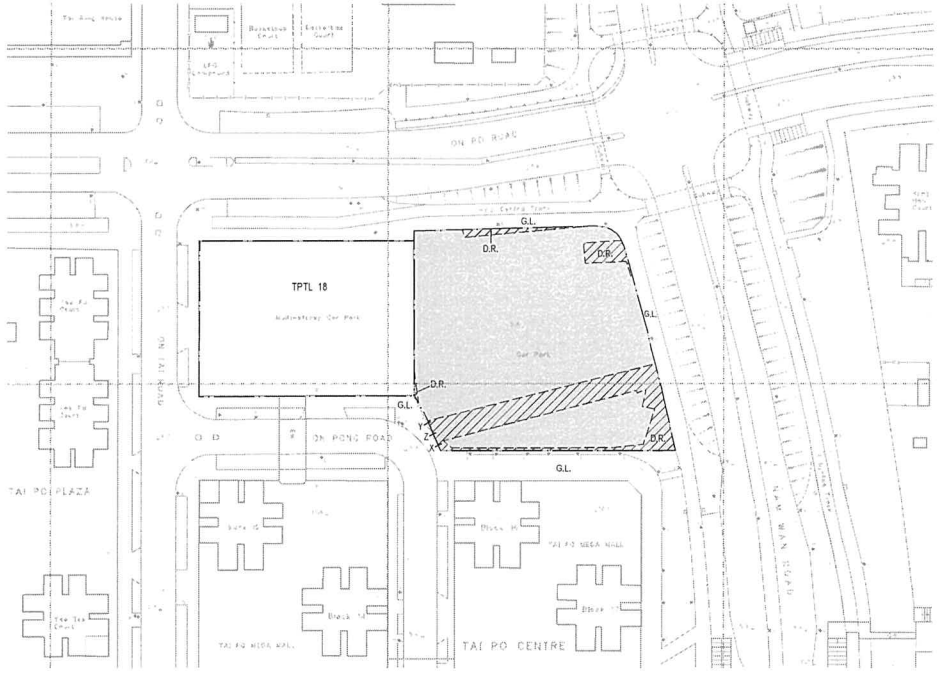

COLOURED PINK AND PINK HATCHED BLACK AREA 4 540 SQUARE METRES (ABOUT)

SCALE 1:1 000

metres 20 0 20 40 60 80 100 metres

DRAFT

FOR IDENTIFICATION PURPOSES ONLY

District Lands Office, Tai Po
Lands Department

Plan Prepared by District Survey Office, Tai Po

© Copyright reserved - Hong Kong SAR Government

SHORT TERM TENANCY No. STTTP0040

TAI PO, NEW TERRITORIES

File No.	DLO/TP 417/TAT/68
Survey Sheet No.	7-NW-4D
Layout Plan No.	-------
Reference Plan No.	----------
PLAN No.	TPM6816

Date : 29/01/2024

DISTRICT LANDS OFFICE

TAI PO

LANDS DEPARTMENT

Signed by the Tenant

in the presence of

OR

Sealed with the Common Seal of
the Tenant and signed by

in the presence of

OR

Executed by the Tenant acting through
[ ], its sole director
or
[ ], its director and
[ ], its director
or
[ ], its director and
[ ], its company secretary
in accordance with section 127(3) and 127(5)
of the Companies Ordinance (Cap. 622)
in the presence of

Witness Name:

Address:

Signed by the District Lands Officer, Tai Po

in the presence of

Civil Servant, Lands Department

Dated this ____ day of _____ 20___